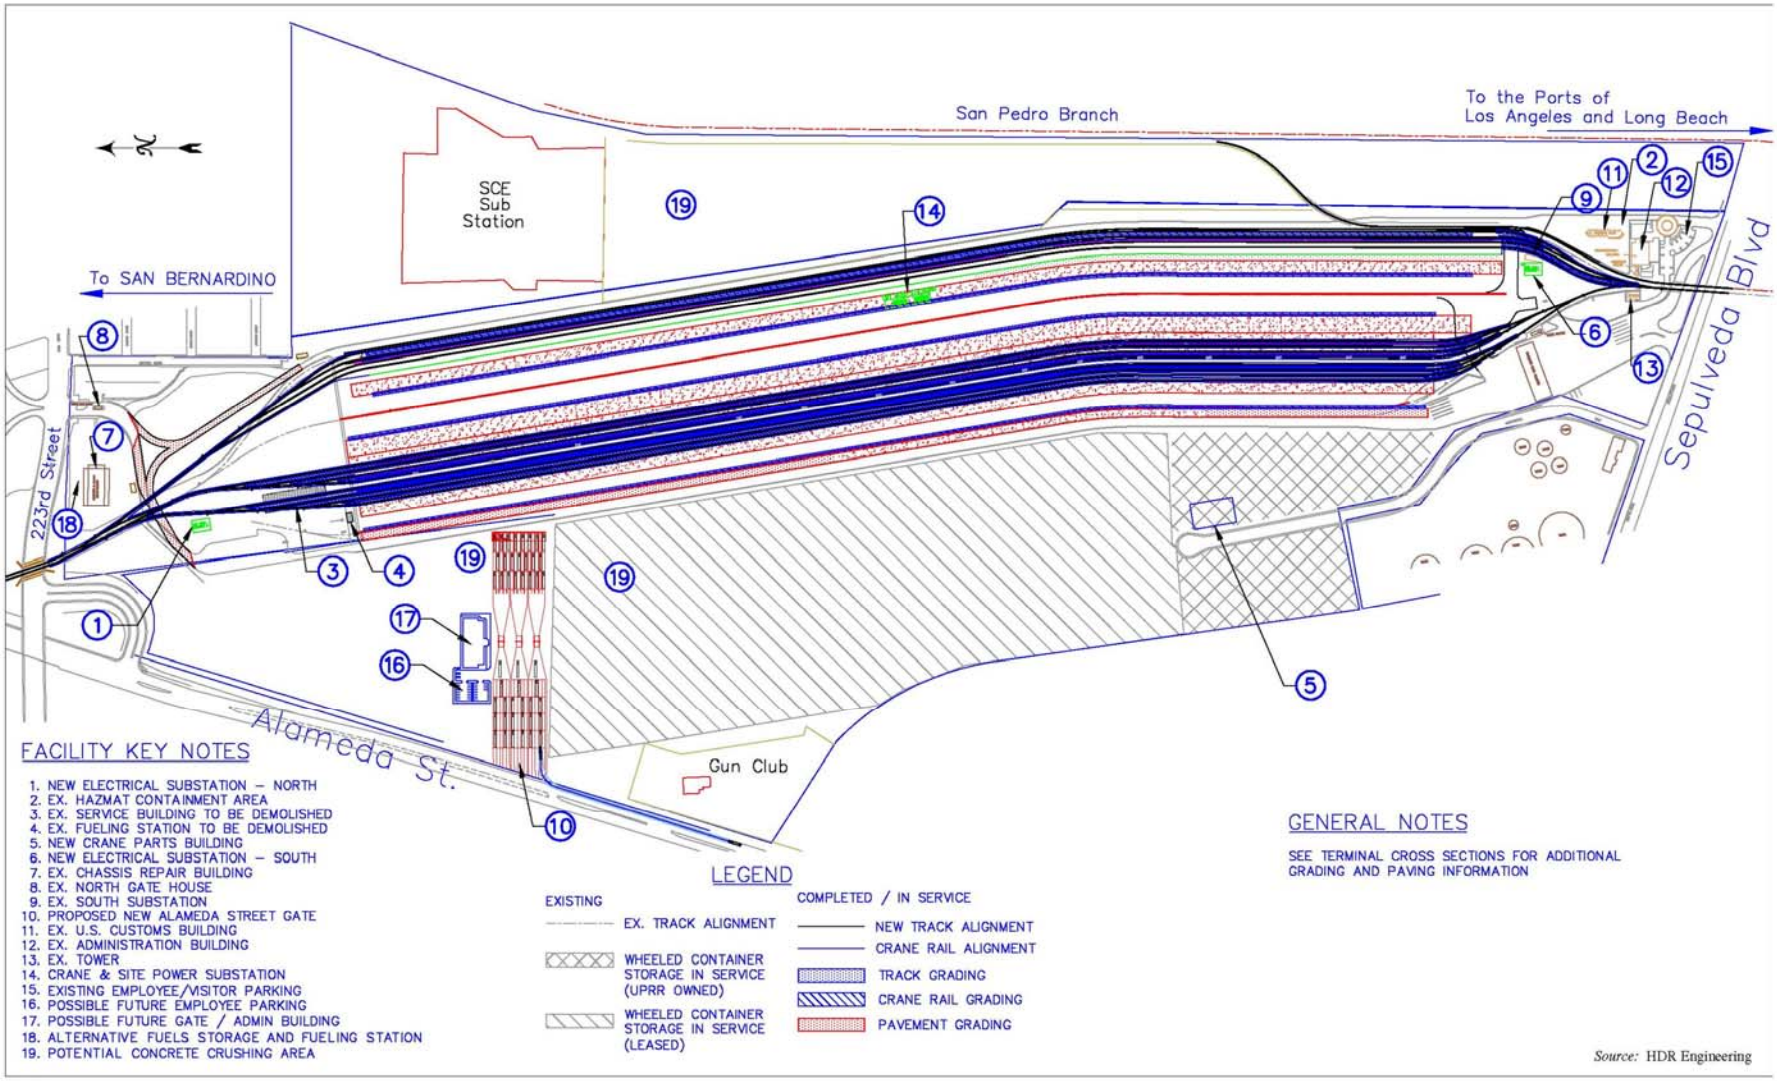

Proposed Site Plan